BUILDING ELEVATION TABLE

NO.	DESCRIPTION	ELEVATION
1	ADMINISTRATION/TERMINAL BUILDING	849.56
2	AIR TRAFFIC CONTROL TOWER (ATCT)	893.29
3	AIR TRAFFIC ADMINISTRATION BUILDING	864.52
4	CORPORATE HANGAR (AV. GAS CO.)	866.72
5	T-HANGAR	858.03
6	T-HANGAR	857.98
7	T-HANGAR	857.12
8	T-HANGAR	857.95
9	T-HANGAR	858.01
10	T-HANGAR (NESTED)	863.58
11	T-HANGAR (NESTED)	863.56
12	BARN	894.80
13	CORPORATE HANGAR (MICHIGAN UNIVERSITY)	861.57
14	FIXED BASE OPERATION HANGAR	862.57
15	T-HANGAR	846.73
16	T-HANGAR	846.47
17	T-HANGAR	843.65
18	T-HANGAR	846.30
19	T-HANGAR (NESTED)	849.13
20	ROTATING FLOOR HANGAR	850.89
21	CONVENTIONAL HANGAR	851.15
22	CONVENTIONAL HANGAR	847.51
23	CONVENTIONAL HANGAR	838.92
24	CONVENTIONAL HANGAR	838.87
25	FIXED BASE OPERATION HANGAR	846.03
26	OFFICE BUILDING	837.91
27	CITY WATER FACILITY	823.35
28	T-HANGAR	836.39
29	CONVENTIONAL HANGAR	842.77
30	T-HANGAR	834.98
31	T-HANGAR	835.85
32	T-HANGAR	836.80
33	CONVENTIONAL HANGAR	843.80
34	CONVENTIONAL HANGAR	842.34
35	CONVENTIONAL HANGAR	841.81
36	CITY WATER FACILITY	837.20
37	CITY WATER FACILITY	837.60
38	CITY WATER FACILITY	834.09
39	CITY WATER FACILITY	836.12

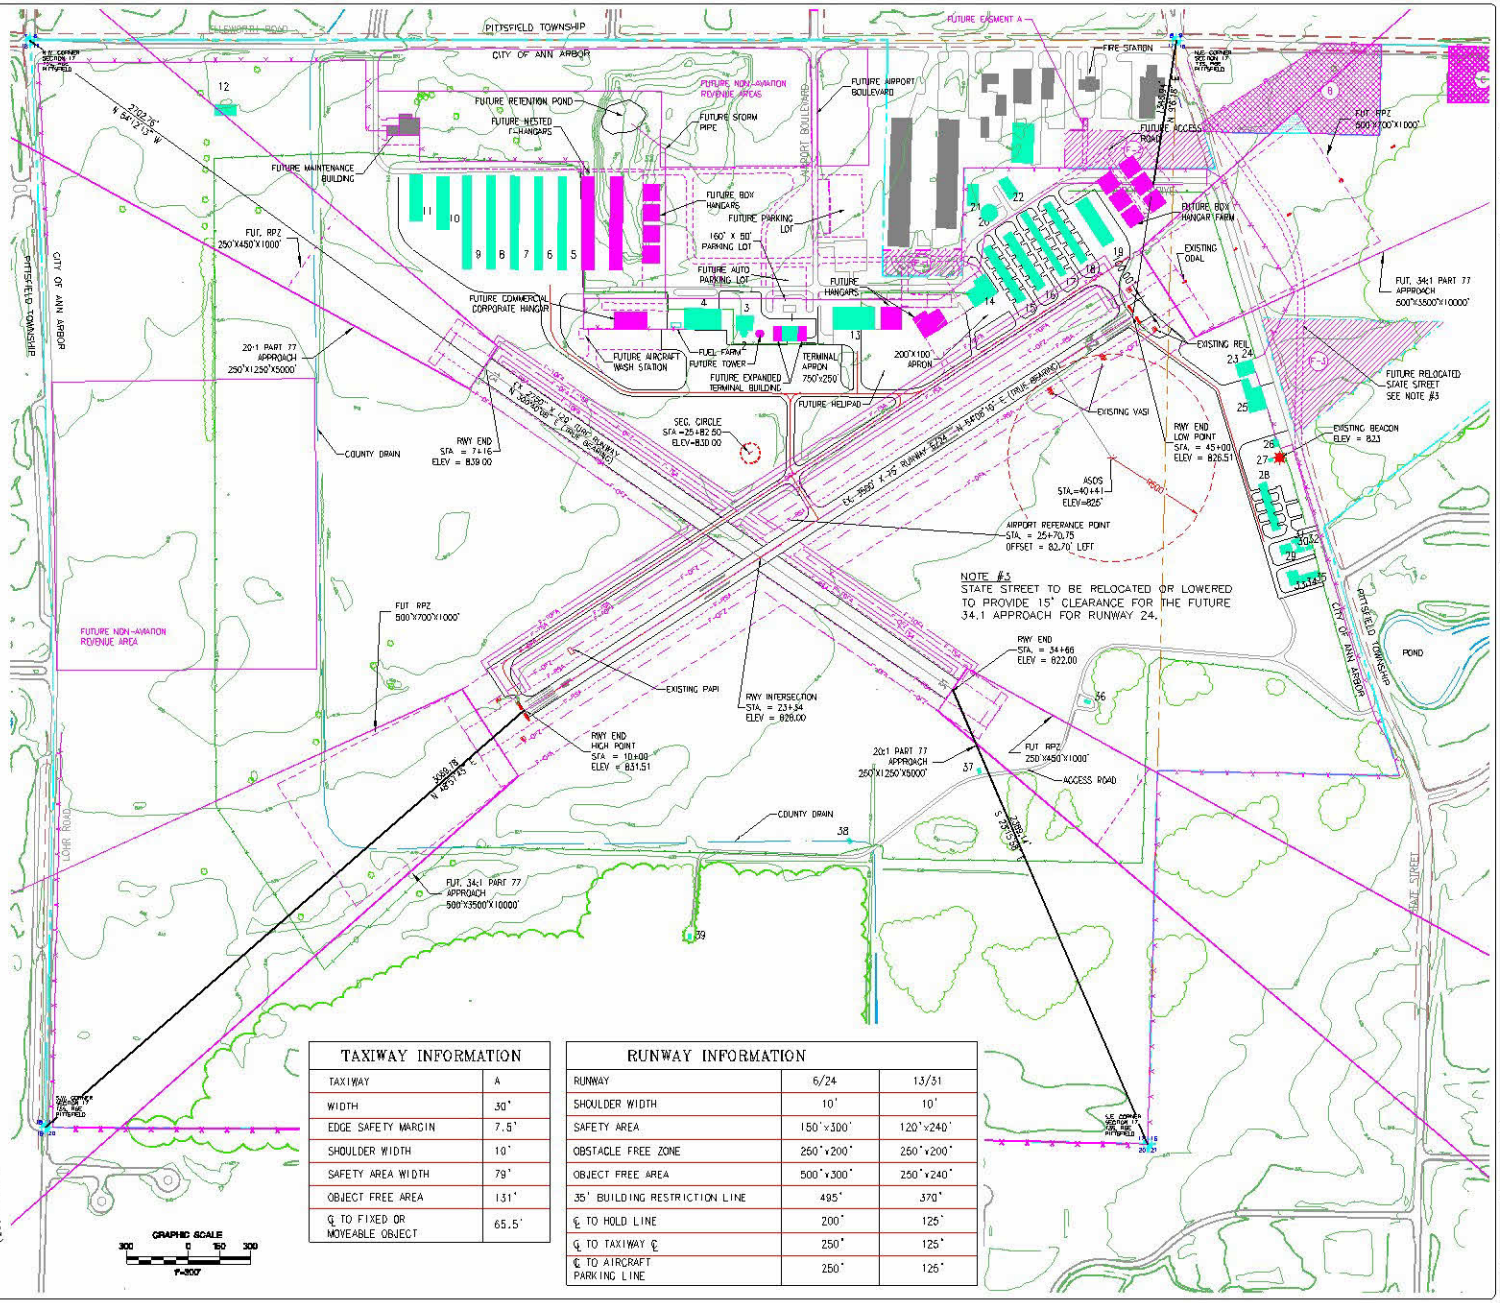

TAXIWAY INFORMATION

TAXIWAY	A
WIDTH	30'
EDGE SAFETY MARGIN	7.5'
SHOULDER WIDTH	10'
SAFETY AREA WIDTH	79'
OBJECT FREE AREA	131'
℄ TO FIXED OR MOVEABLE OBJECT	65.5'

RUNWAY INFORMATION

RUNWAY	6/24	13/31
SHOULDER WIDTH	10'	10'
SAFETY AREA	150'x300'	120'x240'
OBSTACLE FREE ZONE	250'x200'	250'x200'
OBJECT FREE AREA	500'x300'	250'x240'
35' BUILDING RESTRICTION LINE	495'	370'
℄ TO HOLD LINE	200'	125'
℄ TO TAXIWAY ℄	250'	125'
℄ TO AIRCRAFT PARKING LINE	250'	125'

NO.	DATE	ISSUED FOR
A	10/10/06	APPROVAL AV
B	10/12/06	TA APPROVAL
C	11/28/06	MDOT PRE. DRAFT
D	10/14/04	MDOT REVIEW & APPROVAL

D/E JNY A
PM RLC A
SGC HAJ A
DC YMM A
IN CHARGE N. MUKHOPDHYAY

URS
Oakland Airports, Inc.
Jackson, MI
517 214-4000

ANN ARBOR MUNICIPAL AIRPORT
ANN ARBOR, MICHIGAN

AIRPORT LAYOUT PLAN
AIRPORT LAYOUT PLAN (FUTURE)

SITE NO.
81-1

DRAWING
4 OF 10

12934808

P:\M1045\3\PDS\81-10 - AAPA-Futdwg#3+#P \M1045\3\Ch\GBS+.dwg
ADmuh
6/1/2004 7:17 am

BASE=P:\M1045\3\Ch\BASE.dwg
EXIST=...\Ch\EXIST.dwg
info2=P:\M1045\3\CDET\info2.dwg
A/P-LEG=P:\M1045\3\CDET\A/P-LEG.dwg
PROP=...\Ch\PROP.dwg
info=P:\M1045\3\CDET\info1.dwg