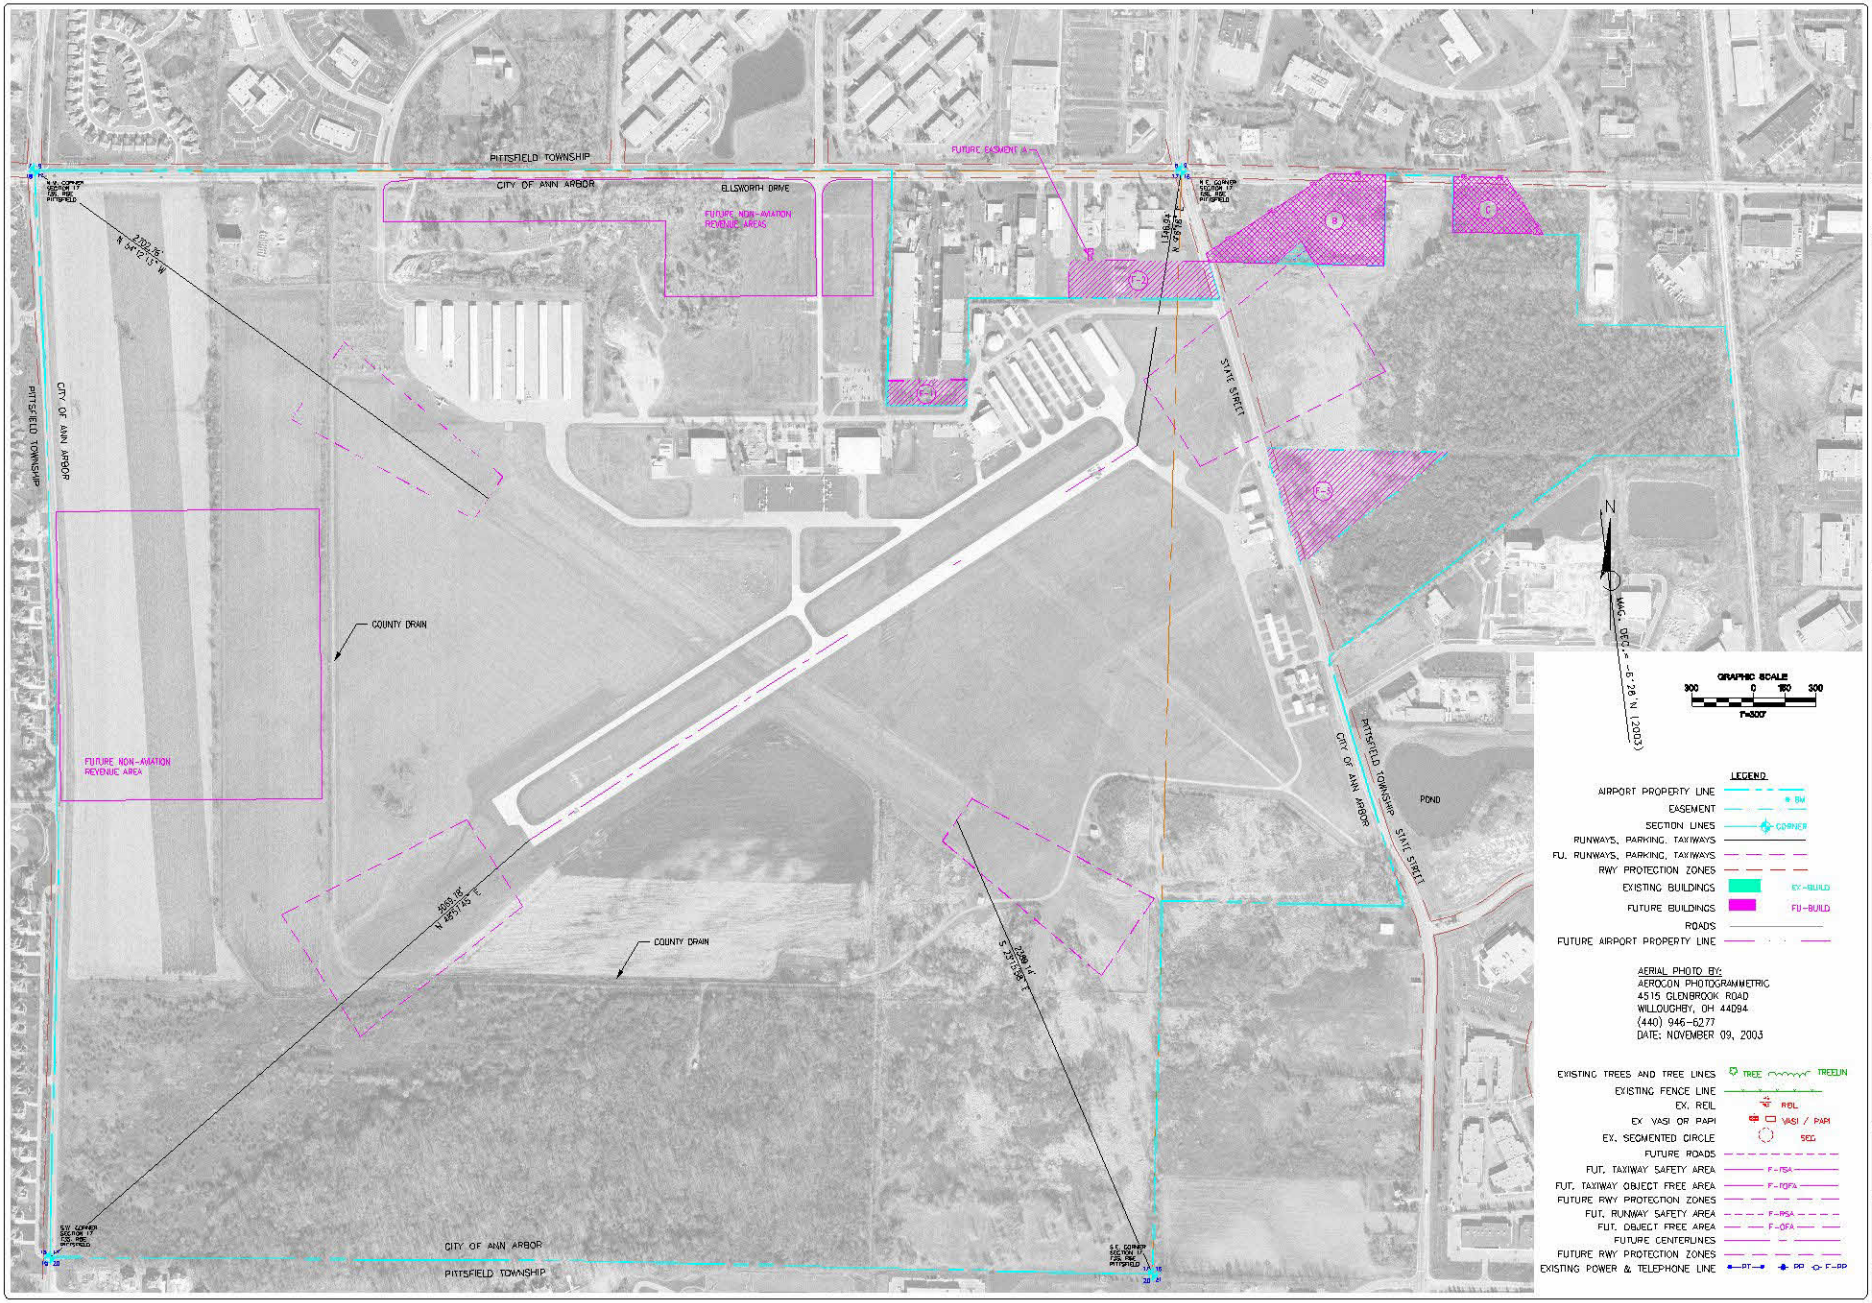

ISSUED FOR	DATE	
ADOT REVIEW & APPROVAL	10/14/04	
ADOT FINAL DRAFT	11/08/05	
FAA APPROVAL	10/12/06	
APPROVED AS	10/16/06	

IN CHARGE: N. MUNDVOSH
D/E: JNY
PM: RJC
SGC: HAU
QC: WMM

URS

Oberlin Rahotis, Mgr.
Jackson Office
517-394-0000

ANN ARBOR MUNICIPAL AIRPORT

ANN ARBOR, MICHIGAN

AIRPORT LAYOUT PLAN

AIRPORT LAYOUT AERIAL

SITE NO.
81-1

DRAWING
5 OF 10

12934808

P:\M\10451\PDS\81-01-AIRPORT-MEMO.dwg
dwgOut
3/13/2008 3:34 pm

PROP = ..\Dirk\PROP.dwg
BASE=..\Dirk\BASE.dwg
EXIST=..\Dirk\EXIST.dwg
FUT=..\Dirk\FUT.dwg

detail=..\Dirk\detail.dwg

NORTH2=..\DEET\NORTH2.dwg